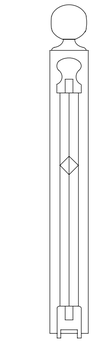

Make both bottom rails deeper,
with recess, for scribing on site

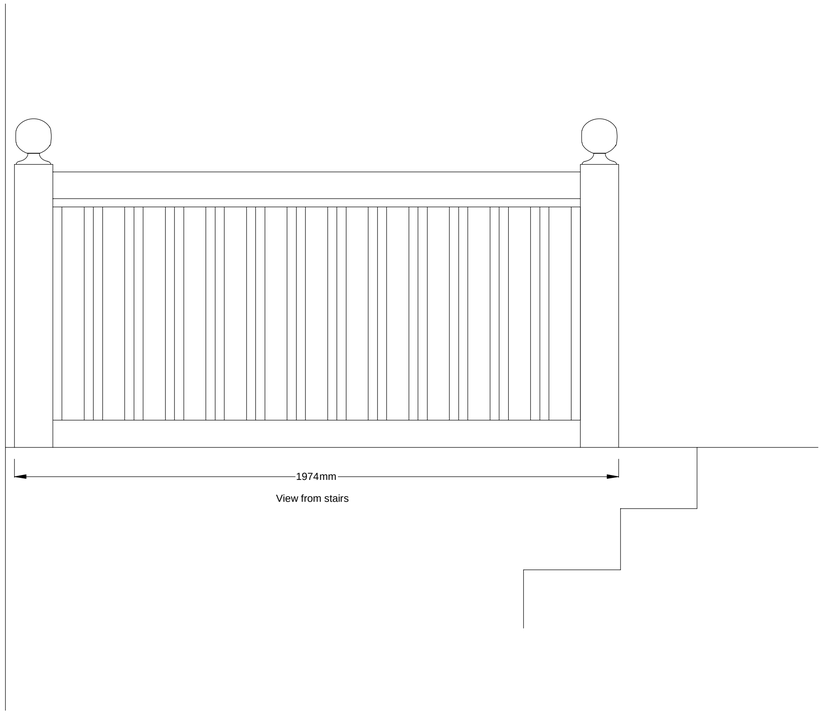

View from stairs

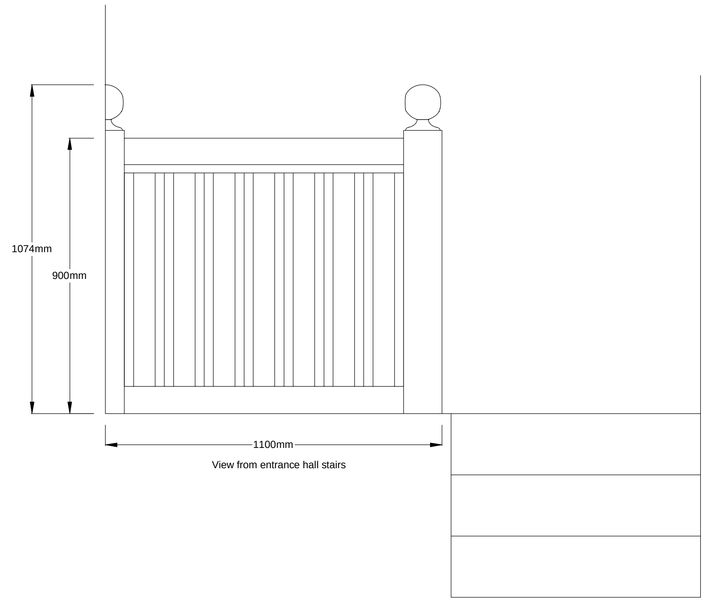

View from entrance hall stairs

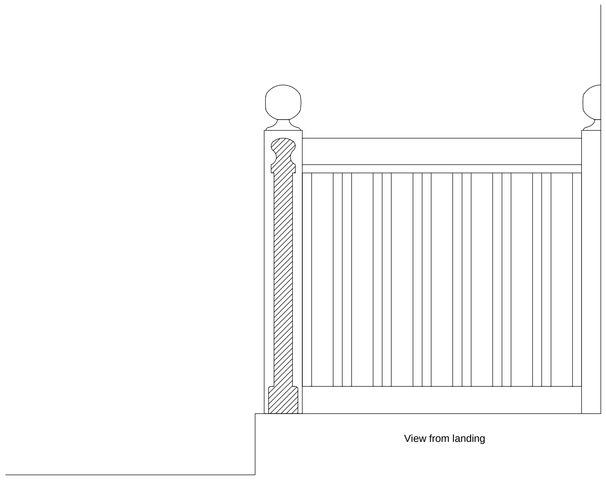

View from landing

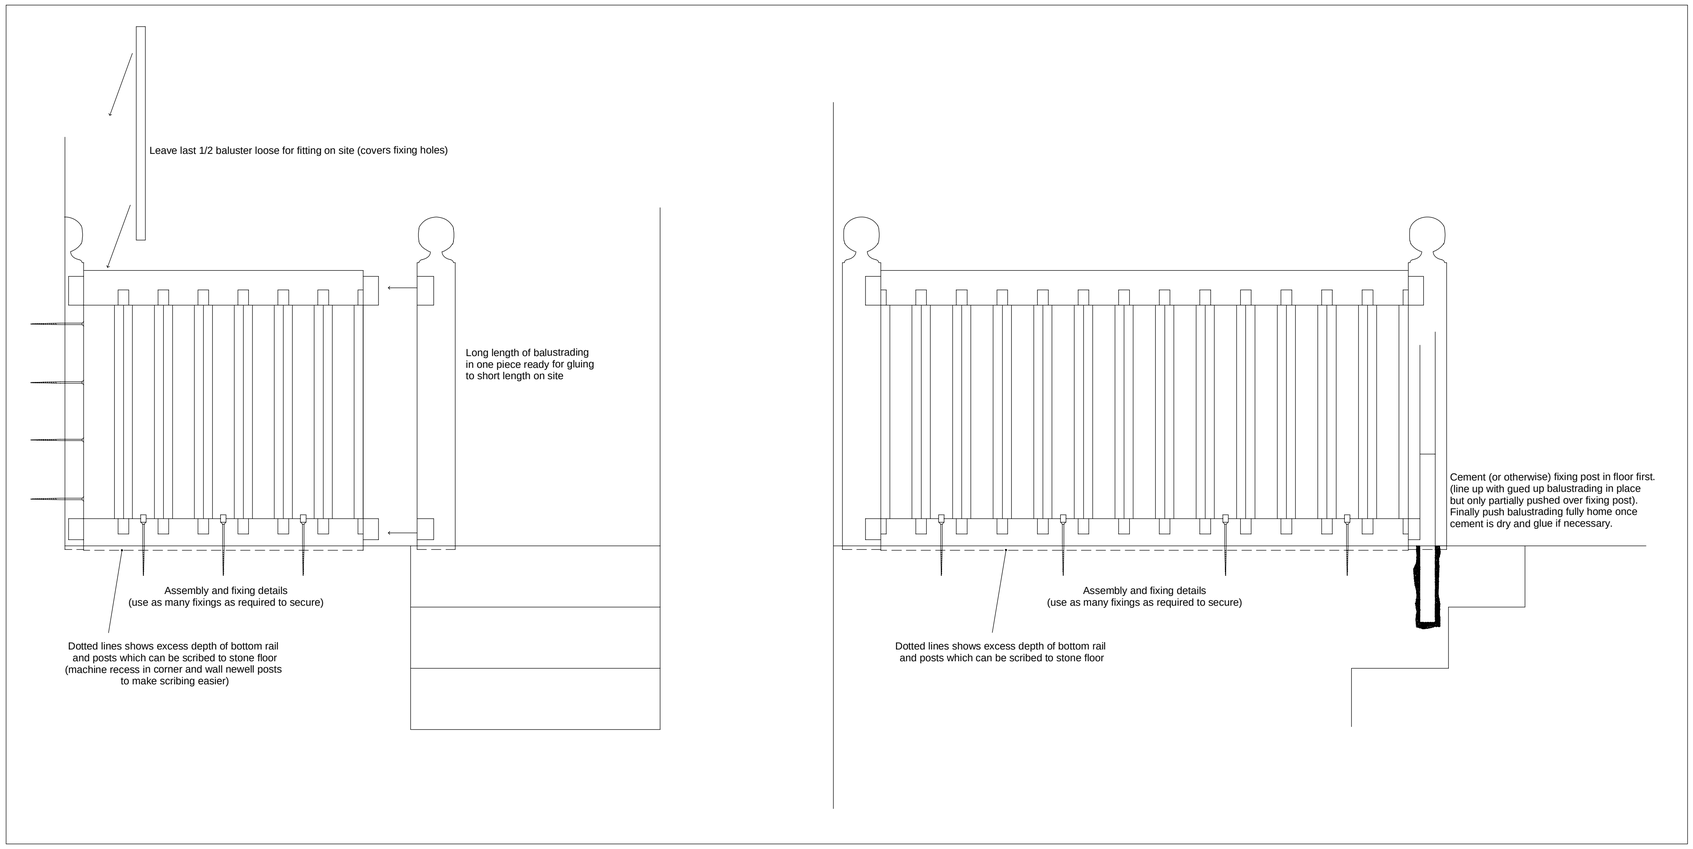

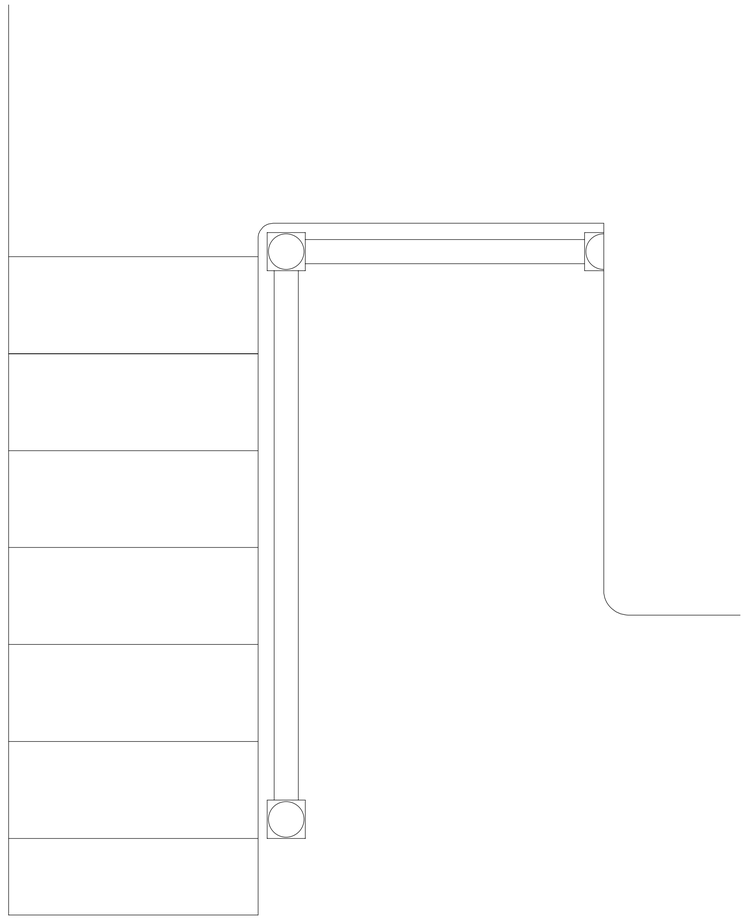

Nicholas Berry EARLY OAK SPECIALISTS Replica Furniture : Architectural Woodwork Design & Consultancy : Ironwork : Textiles	JOB TITLE	Oak balustrading to top of stairs	SCALE	1:10 (unless otherwise stated)
	CLIENT		JOB NO	
	DRAWN BY	N Berry	DRG NO	231105
	DATE	November 2005	REV	

142 Seven Sisters Road, Lower Willingdon
Eastbourne, East Sussex BN22 0PA
Tel/Fax: 01323 506972
Mobile: 07970 056536
E-mail: enquiries@earlyoakspecialists.co.uk
www.earlyoakspecialists.co.uk
VAT Reg. No. 806 7504 31
© Copyright Nicholas Berry